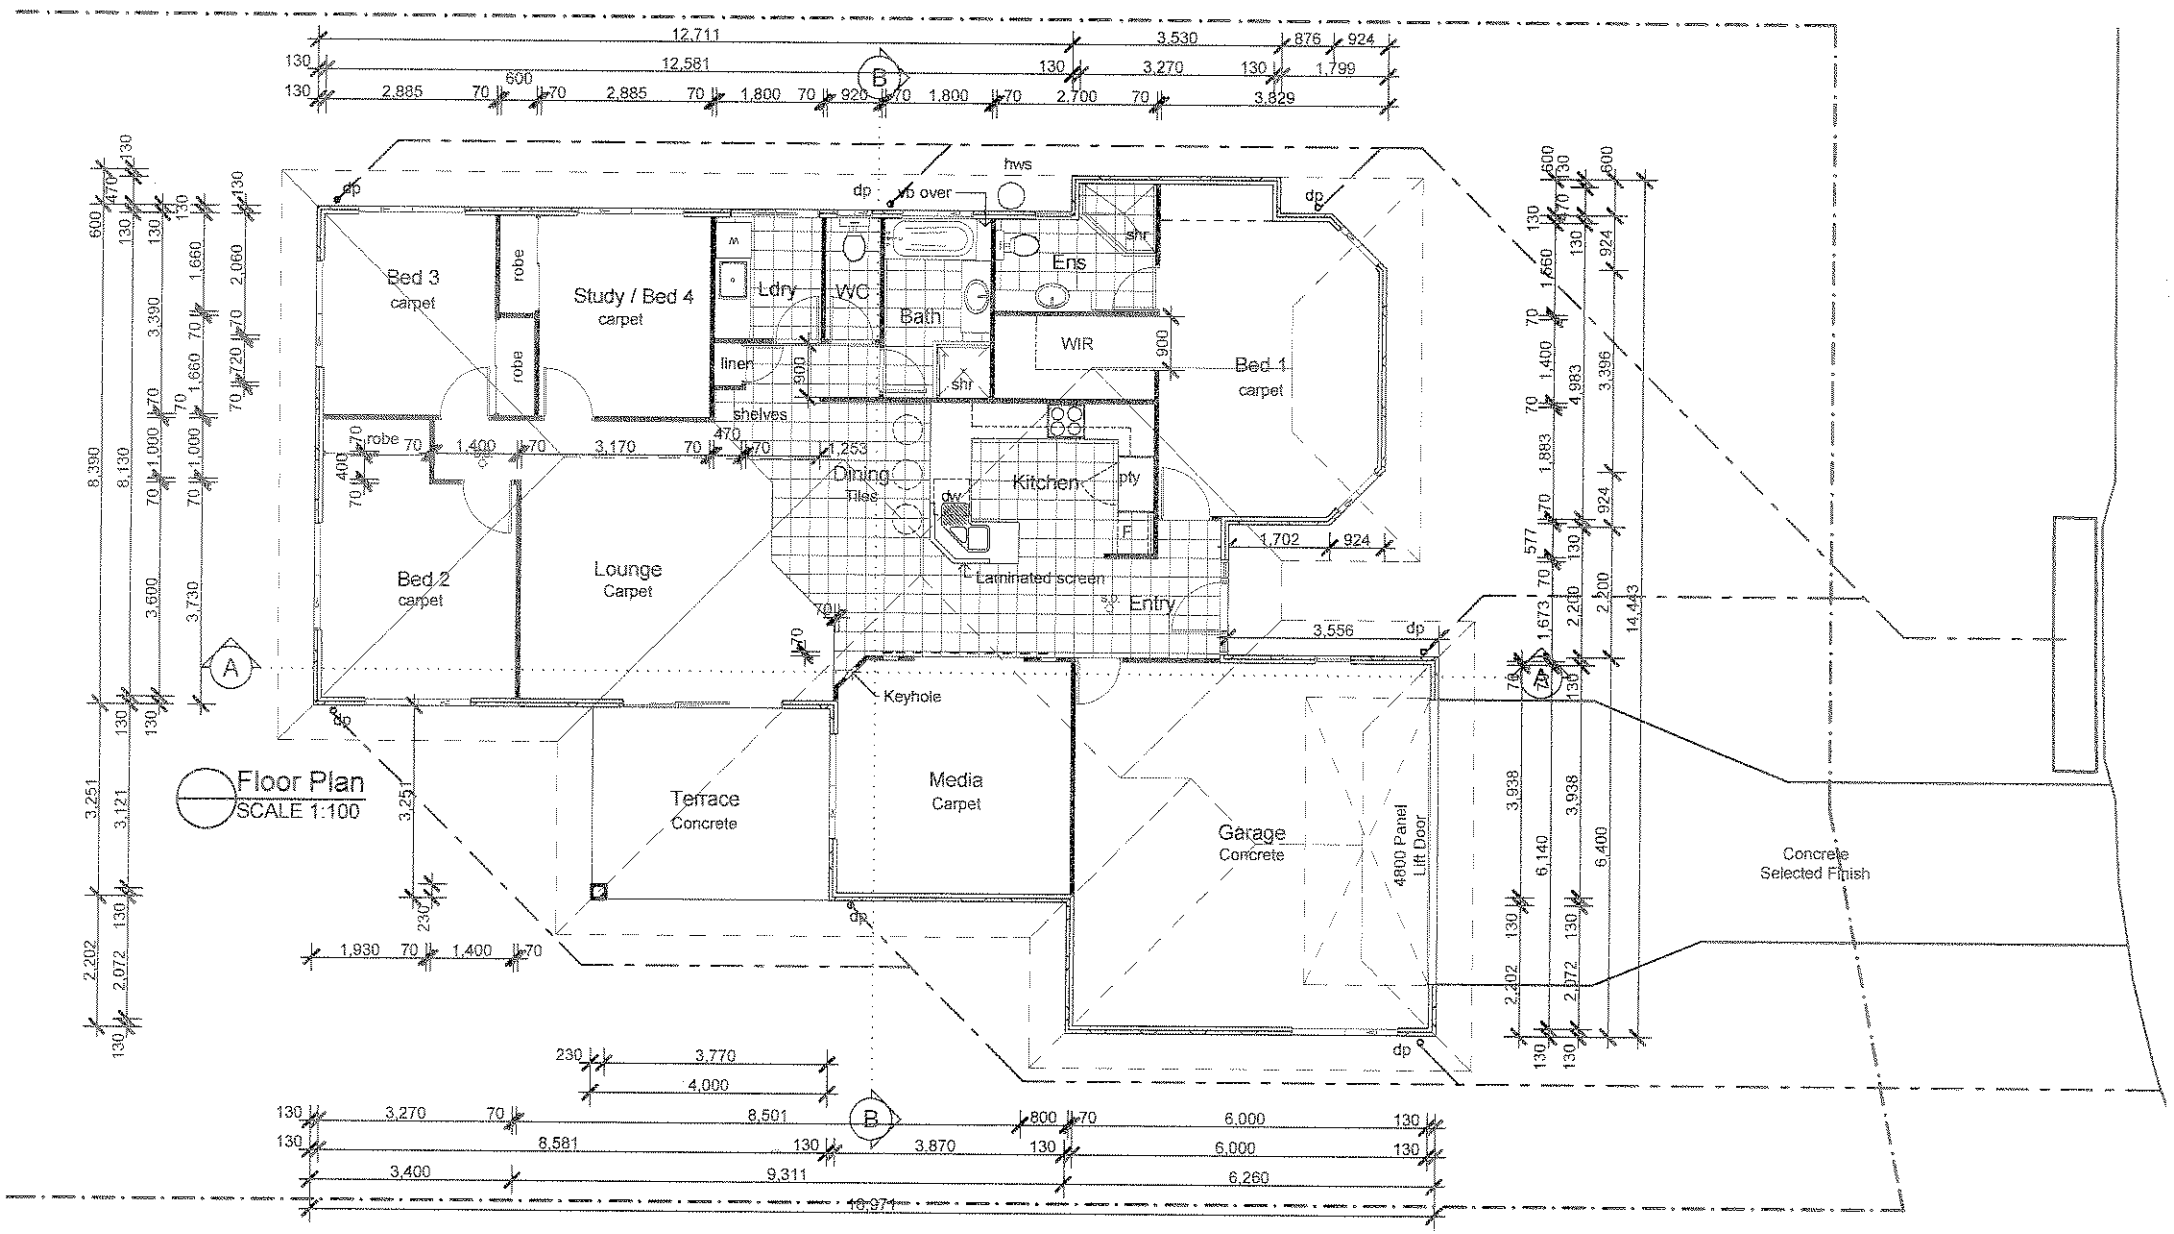
Bed 3
carpet
robe
robe
Study / Bed 4
carpet
Ldry
WC
Bath
Ens
shr
WIR
Bed 1
carpet
linen
shelves
shr
robe
Dining
Tiles
Kitchen
dw
pty
Bed 2
carpet
Lounge
Carpet
Laminated screen
Entry
Keyhole
Terrace
Concrete
Media
Carpet
Garage
Concrete
4800 Panel
Lift Door
Concrete
Selected Finish
hws
dp
Floor Plan
SCALE 1:100