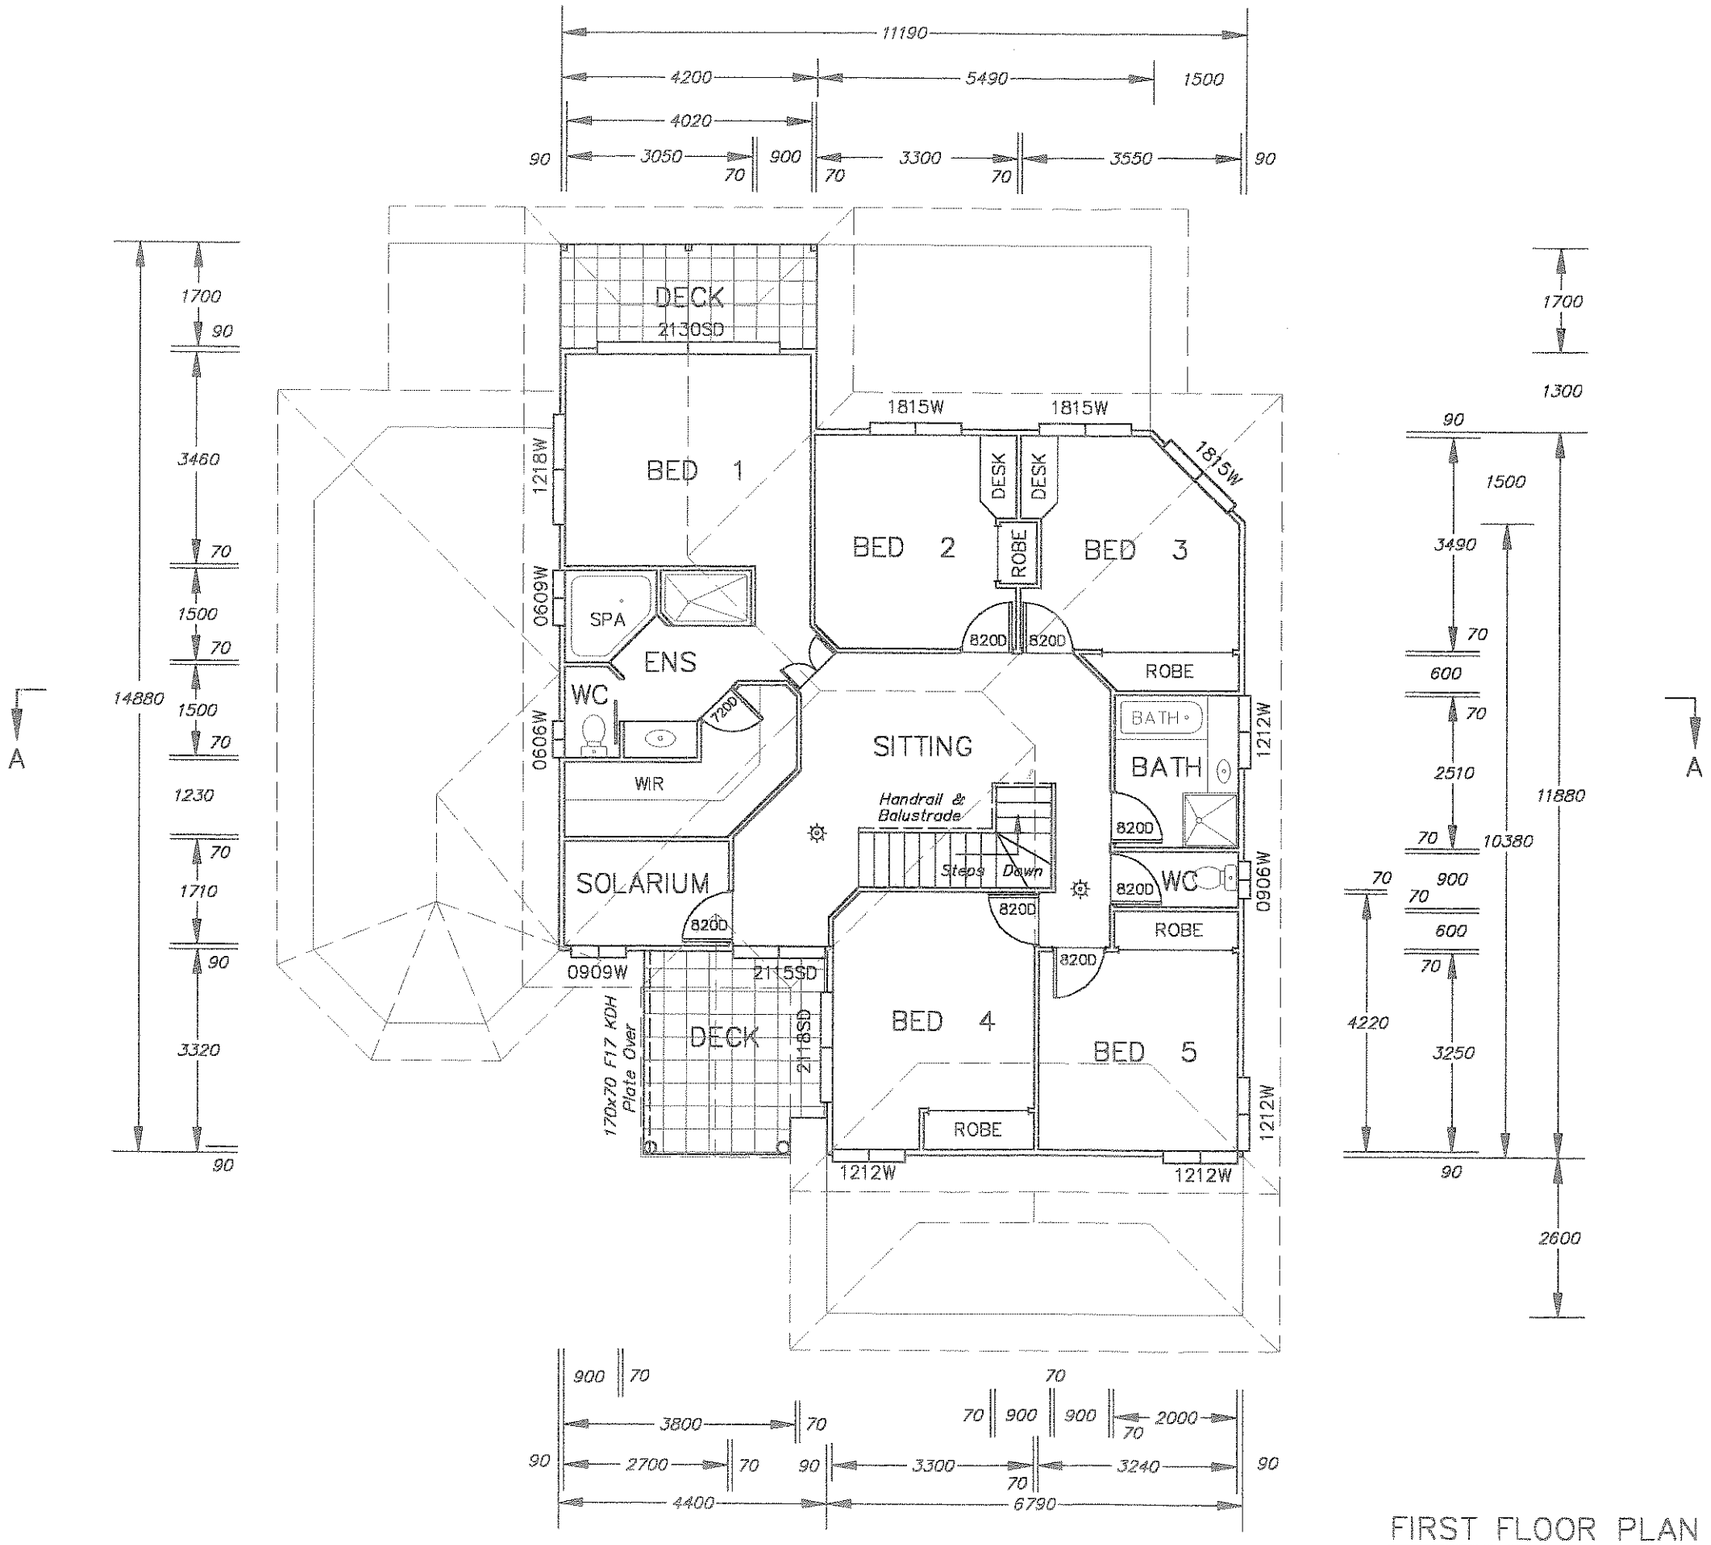

FIRST FLOOR PLAN

SMOKE ALARM

FLOOR AREA – 121 m²
DECK AREAS – 17 m²
TOTAL – 138 m²

Levels and Dimensions to be varified on site before construction
Figured dimensions take precedence to scaled
Drainage and septic installations to comply with Local Authority Regulations