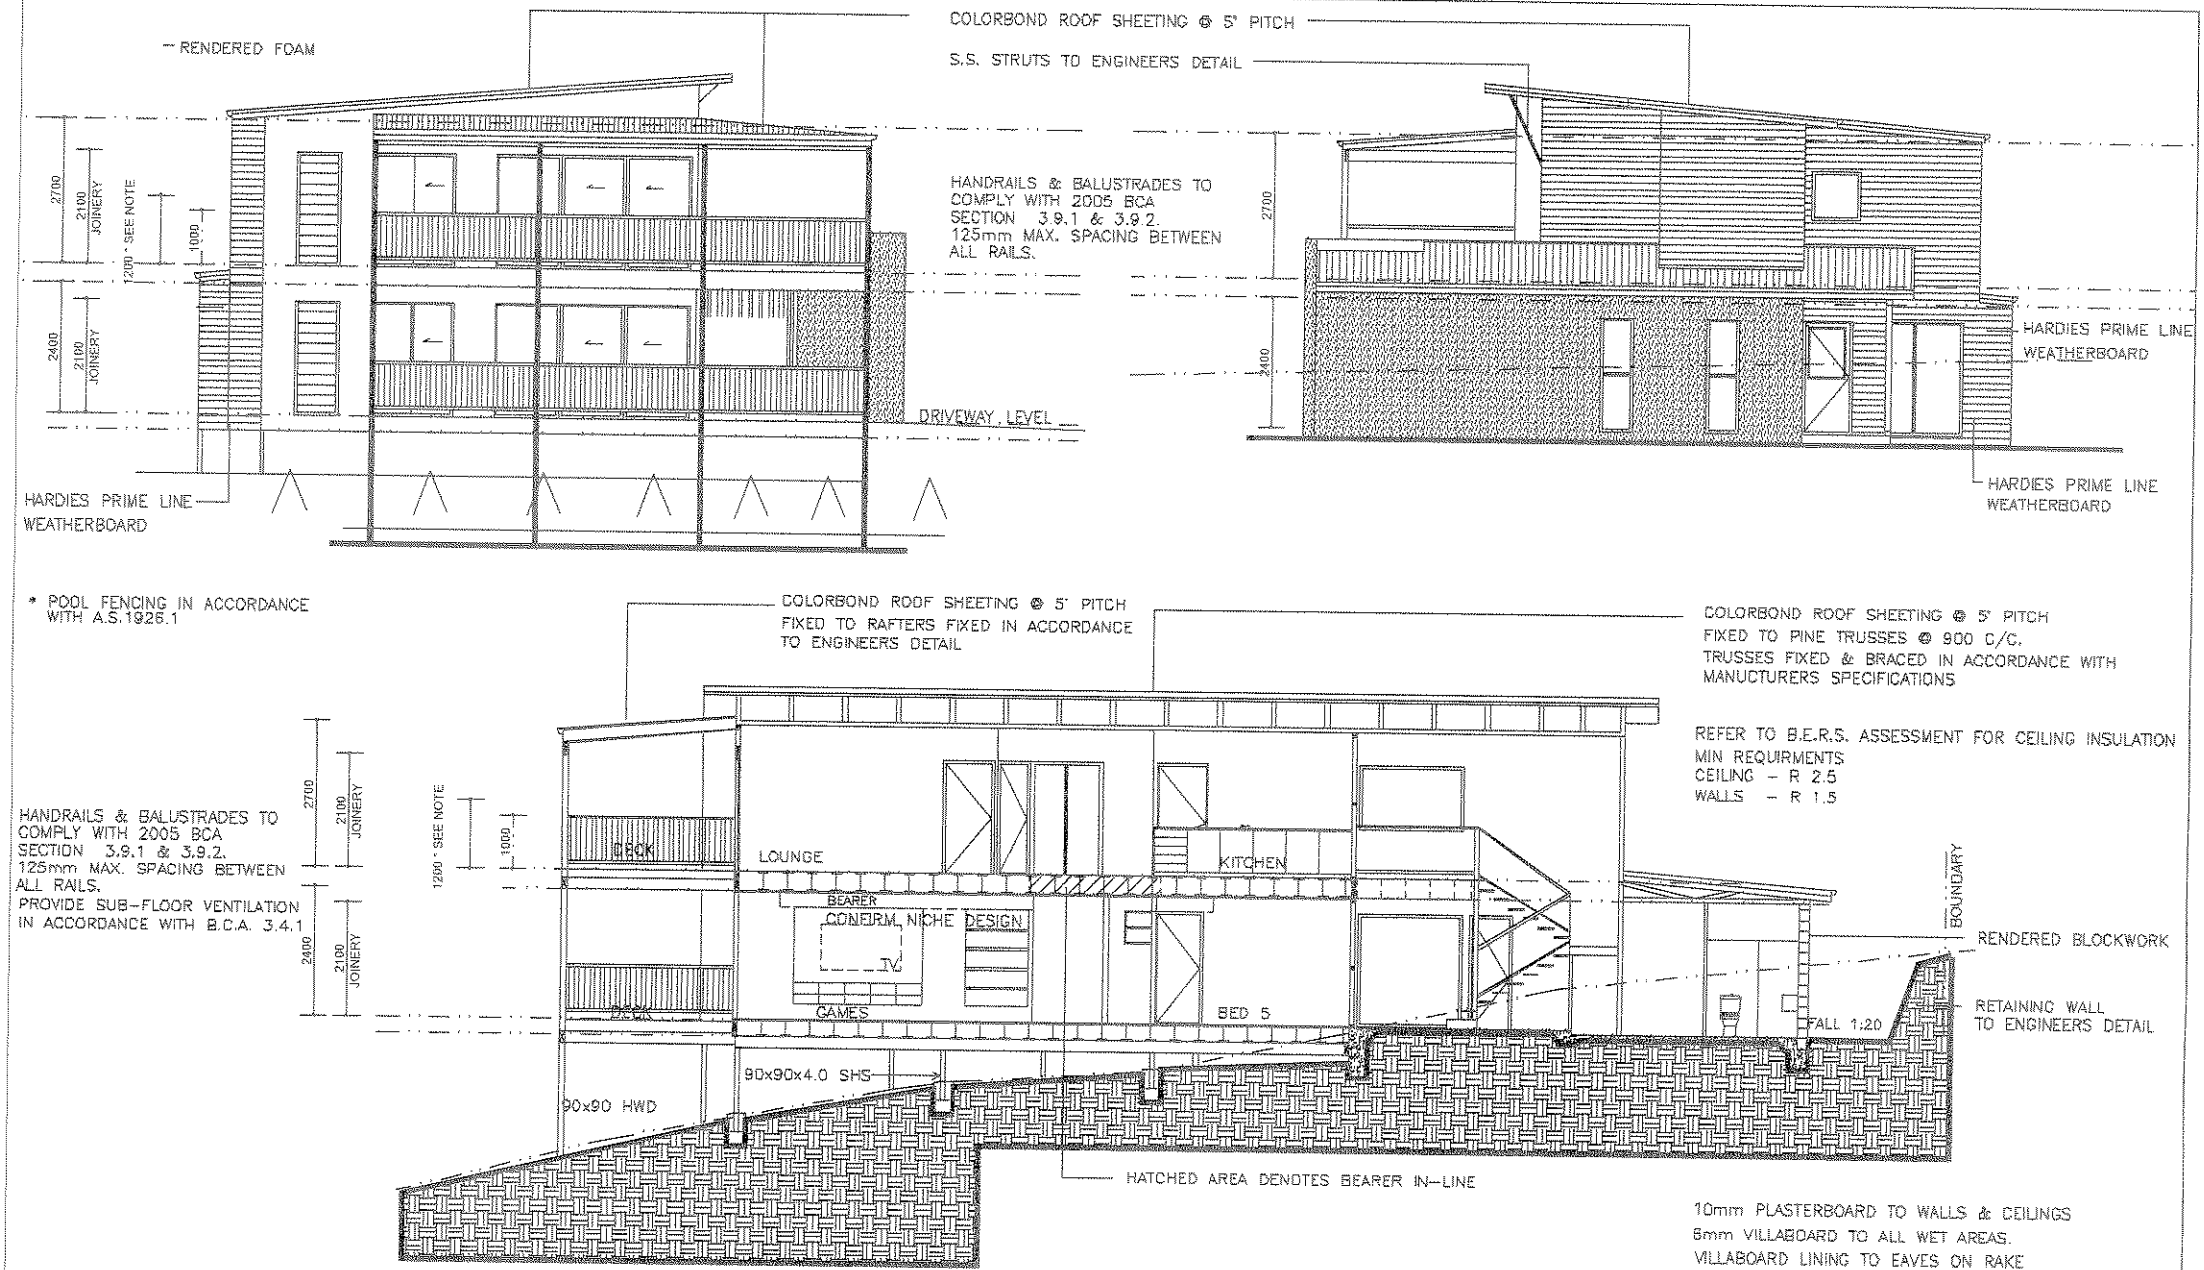

SECTION A - A 1:100

REFER TO ENGINEERS DETAIL FOR SLAB & FOOTING DETAILS.