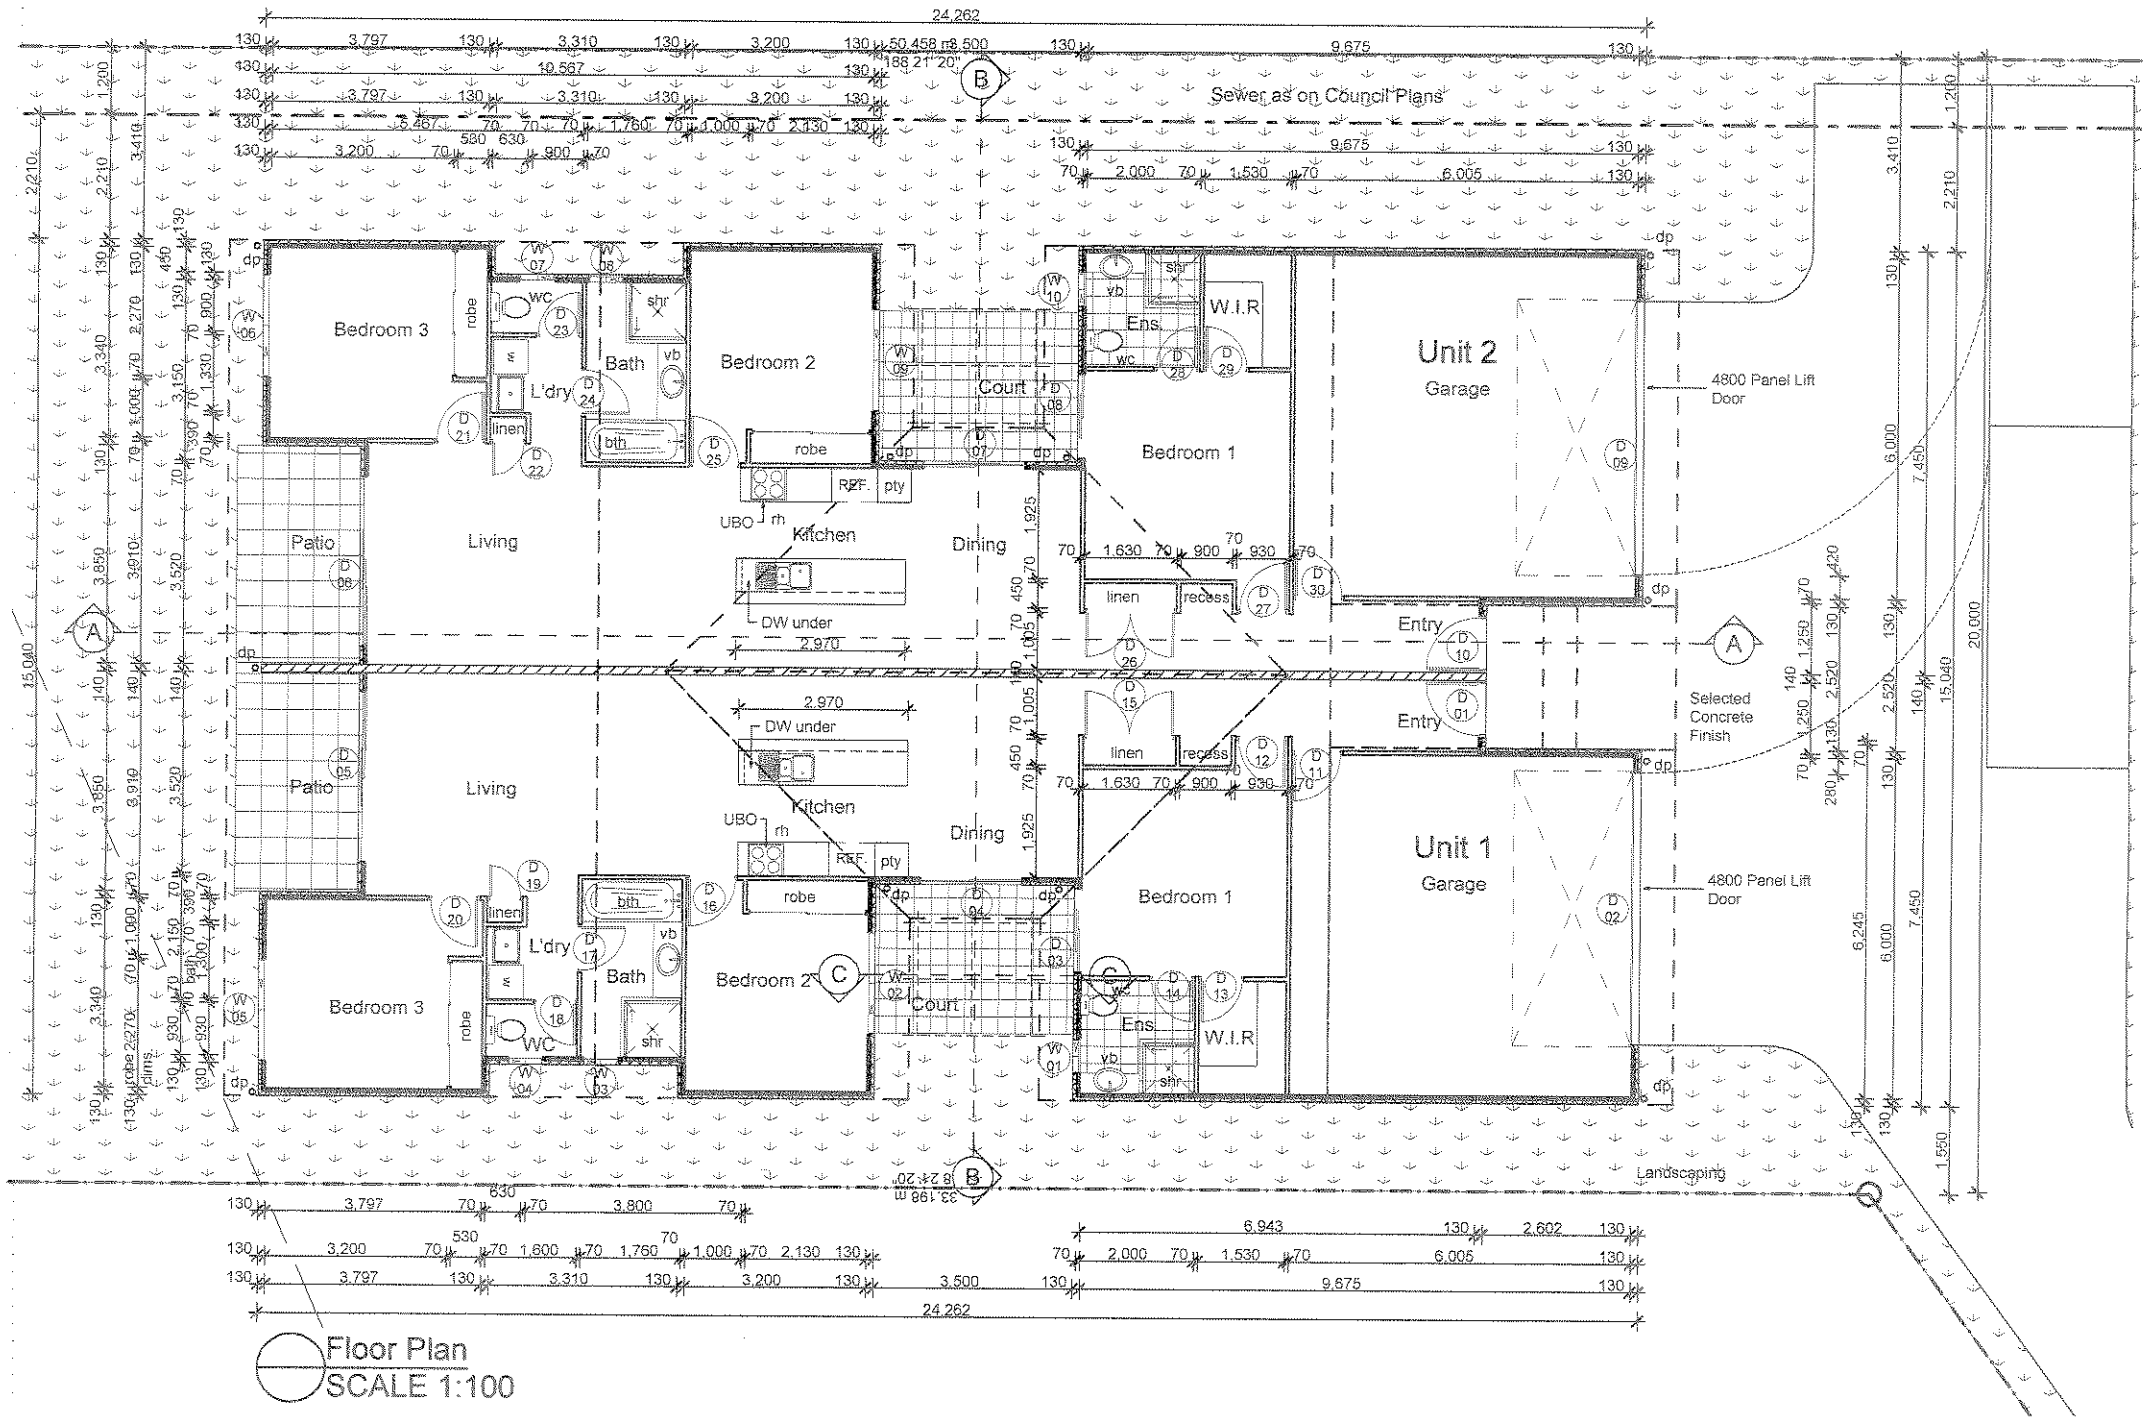
Bedroom 3
robe
WC
Bath
shr
vb
Bedroom 2
L'dry
linen
bth
Court
Ens
W.I.R
Unit 2
Garage
4800 Panel Lift Door
Patio
Living
Kitchen
DW under
UBO
rh
R&F
pty
Dining
Bedroom 1
recess
Entry
Selected Concrete Finish
Unit 1
Sewer as on Council Plans
Landscaping
24.262
Floor Plan
SCALE 1:100